


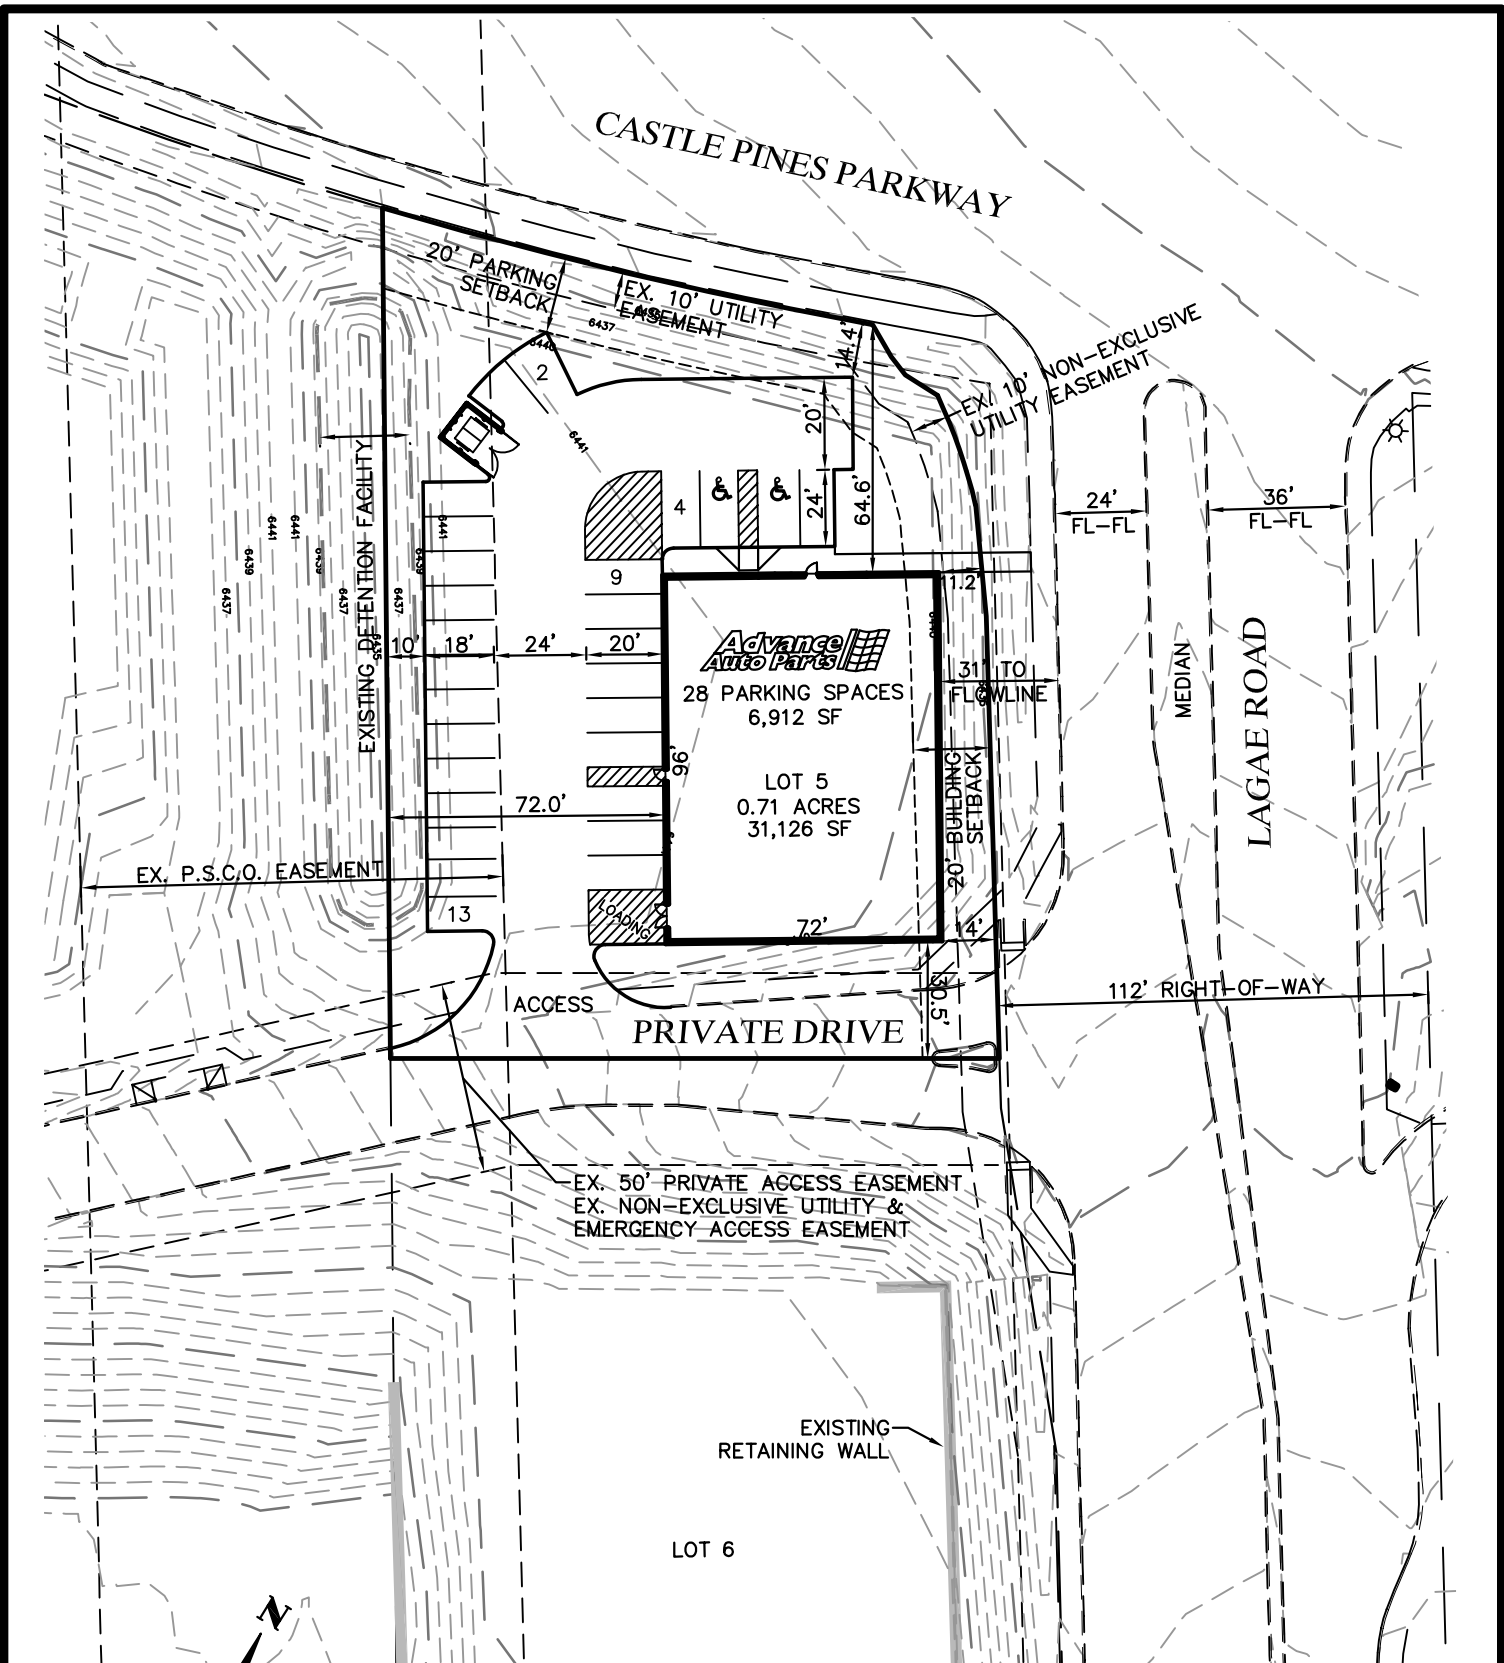

PROPOSED SITE PLAN LAYOUT
(WITH TOPOGRAPHY)

SITE PLAN D
CASTLE PINES PARKWAY & LAGAE ROAD
CASTLE PINES, CO
DATE: FEBRUARY 10, 2026
SHEET 1 OF 1

Vermilion
Peak
Engineering
Civil Engineering & Land Surveying
1745 Shea Center Drive, 4th Floor
Highlands Ranch, CO 80129
720-402-6070 / www.vermilionpeak.com